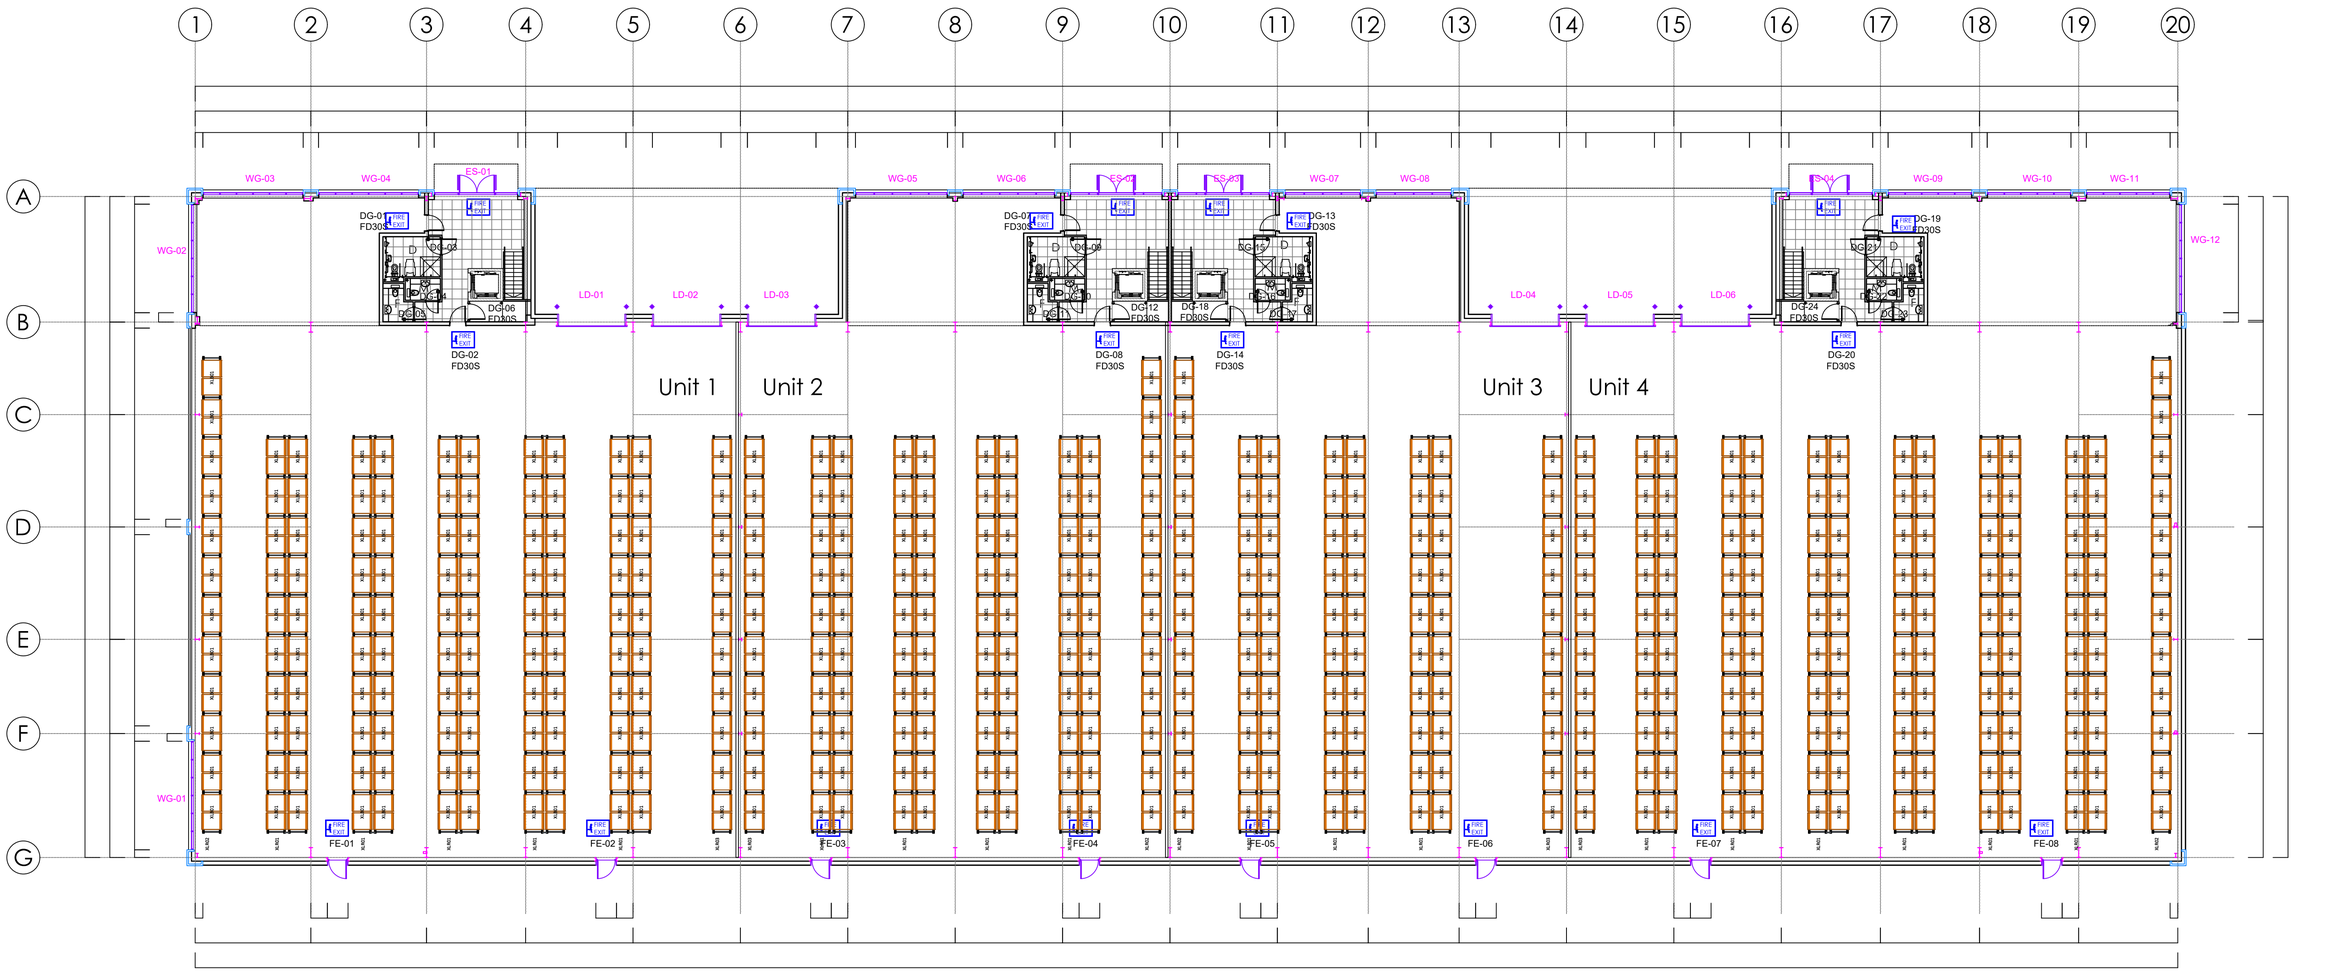


Ground floor plan

Whittan				
	Rev No.	Date	Sign	Description

Whittan Group
Link House, Halesfield 6, Telford, TF7 4LN, United Kingdom
www.whittan.com
T: +44 (0)1952 682 251

This Drawing remains the property of Whittan Group ©

Storage Solution For: -
Second Line Of Title

Scale:	Drawn By:	Checked By:	Date:	Drawing and Contract number:
DO NOT SCALE	DRAWNBY	CHECKED BY	26/08/2026	A1 D360-41707-00538-00

Whilst every attempt has been made to ensure the accuracy of the drawing contained here, measurements are indicative only and no responsibility is taken for any error, omission, or misstatement. The drawing is for initial guidance only and should not be relied on for any other purpose. Specifically, no guarantee is given as towards the accuracy of this drawing. On receipt of any formal instructions to proceed with a contract, this drawing will be checked and subject to the Terms & Conditions agreed. Copyright of the document remains vested with Whittan Industrial Ltd.