
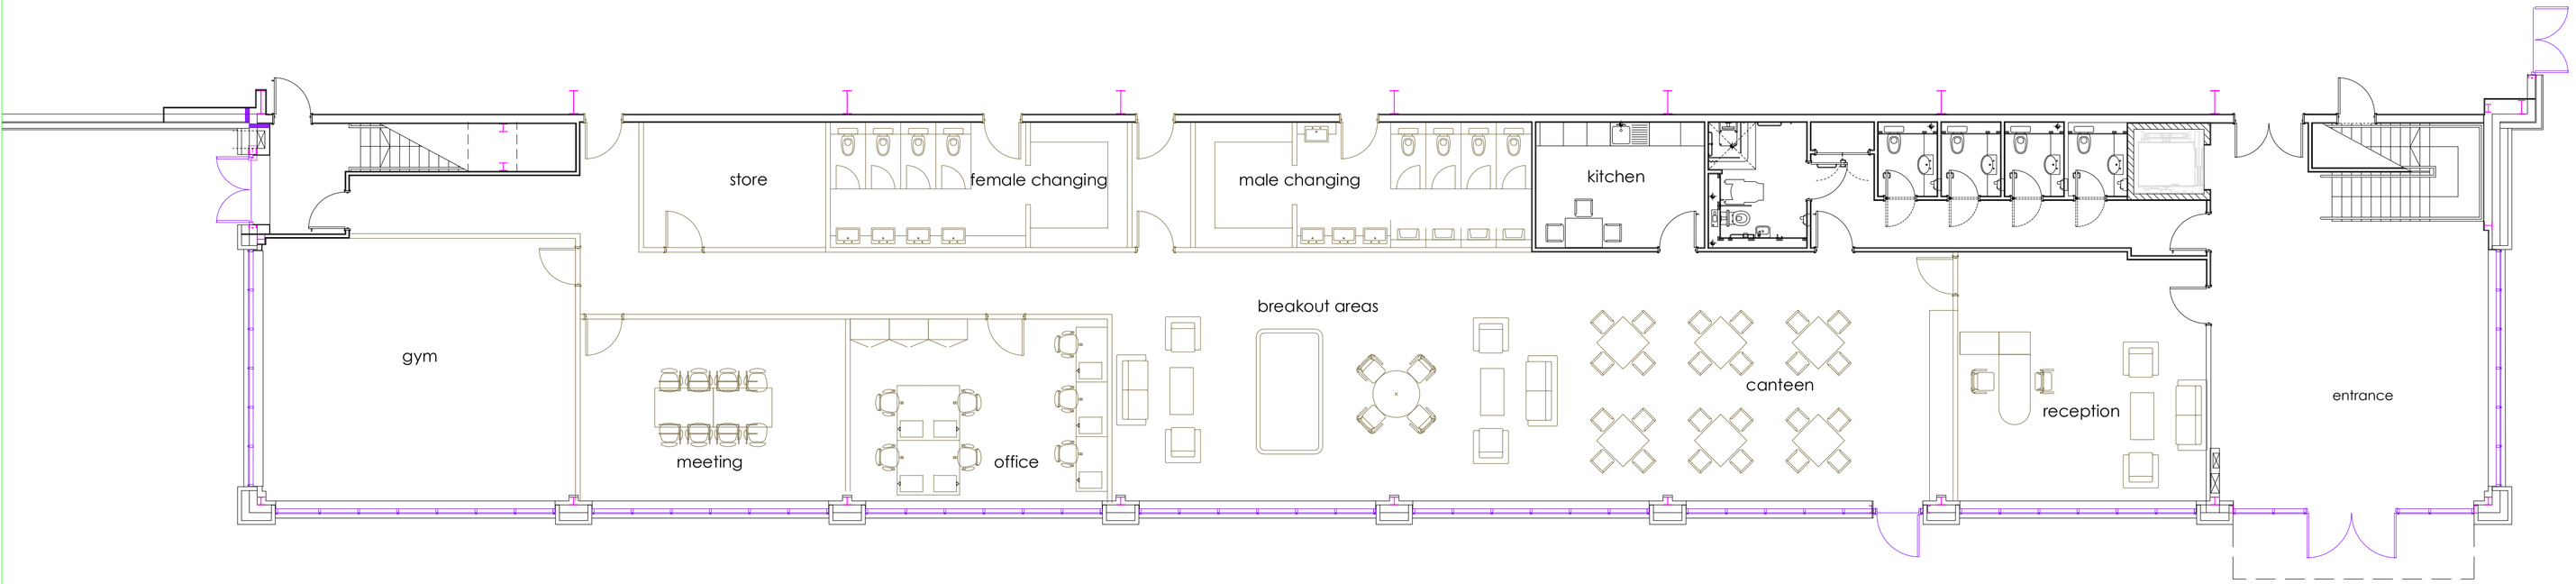


Ground floor plan

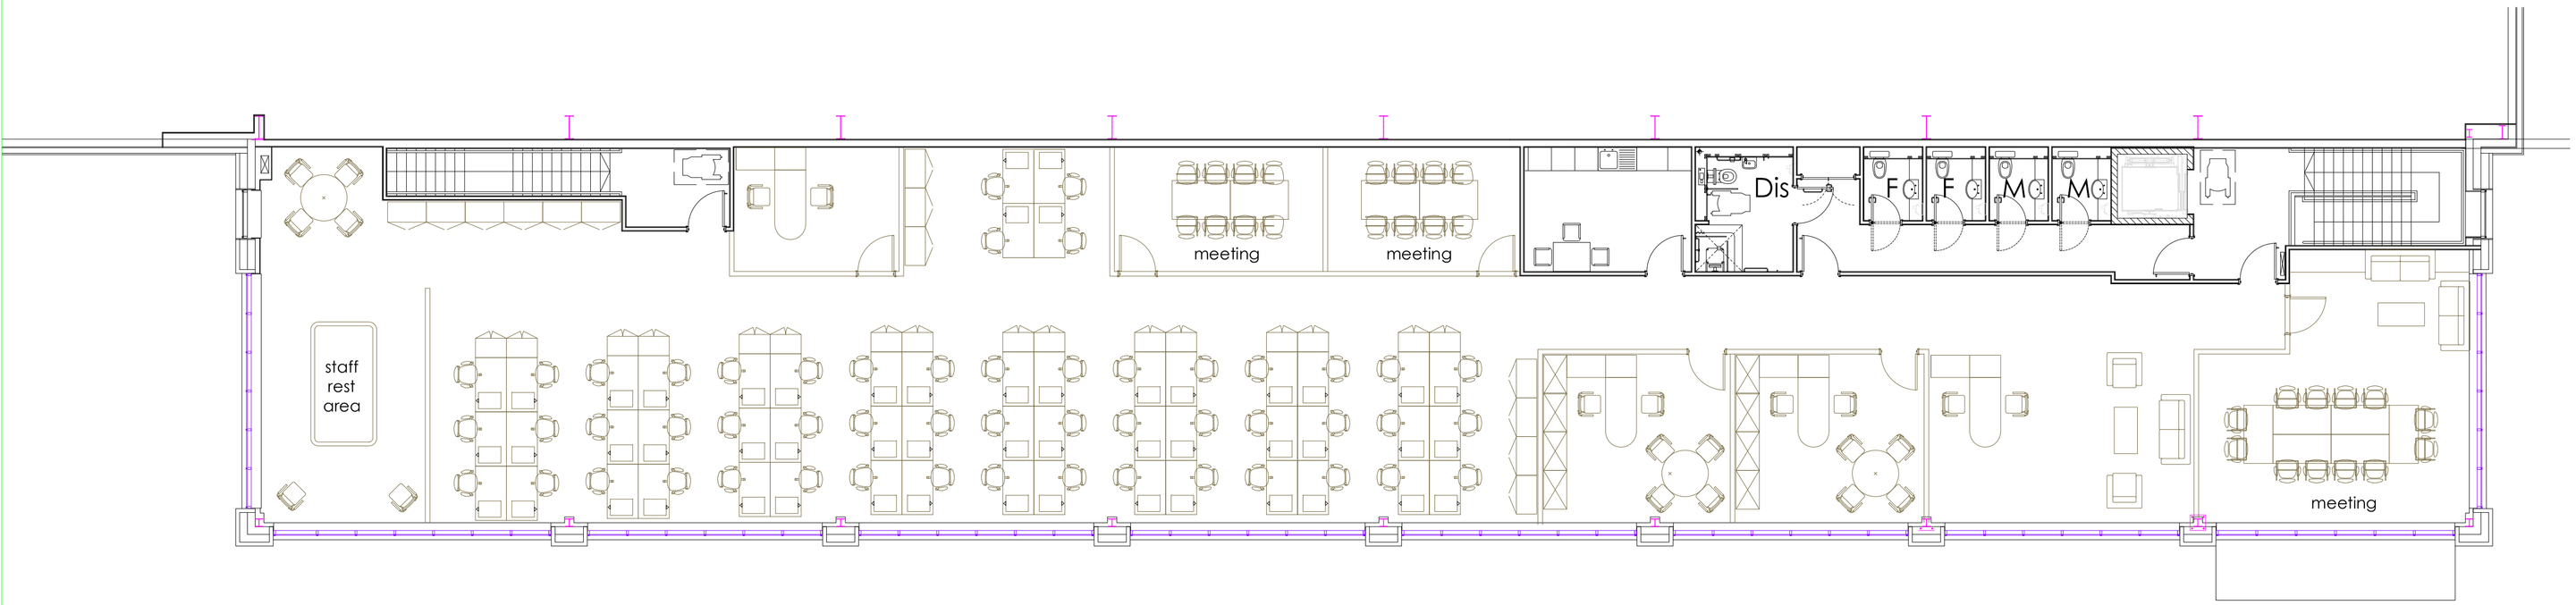

First floor plan

Rev

Rev

Rev

Rev

Notes:
No dimensions are to be scaled from this drawing.
Contractors must verify all figured dimensions at the site before commencing any work or making any shop drawings
This drawing is the sole copyright of IAN C KING Associates and no part may be reproduced without the written consent of the above

Job

Logistics City
Michigan Avenue
Kier Property

Title

Floor plans
Fitout proposal

Drg No KP-298-FP-01

Date	Scale	Rev
7-2026	1:100(A1)	A

Drawn	Checked	CDM	P-Preliminary	A-Approval
			T-Tender	C-Construction

IAN C KING
ASSOCIATES - ARCHITECTS
45 Buxton Drive
New Malden
Surrey KT3 3UX
Tel: 07554 653 444
E-mail: icka@iancking.co.uk

IAN C KING Associates - Architects is the trading name of Garmony Ltd