


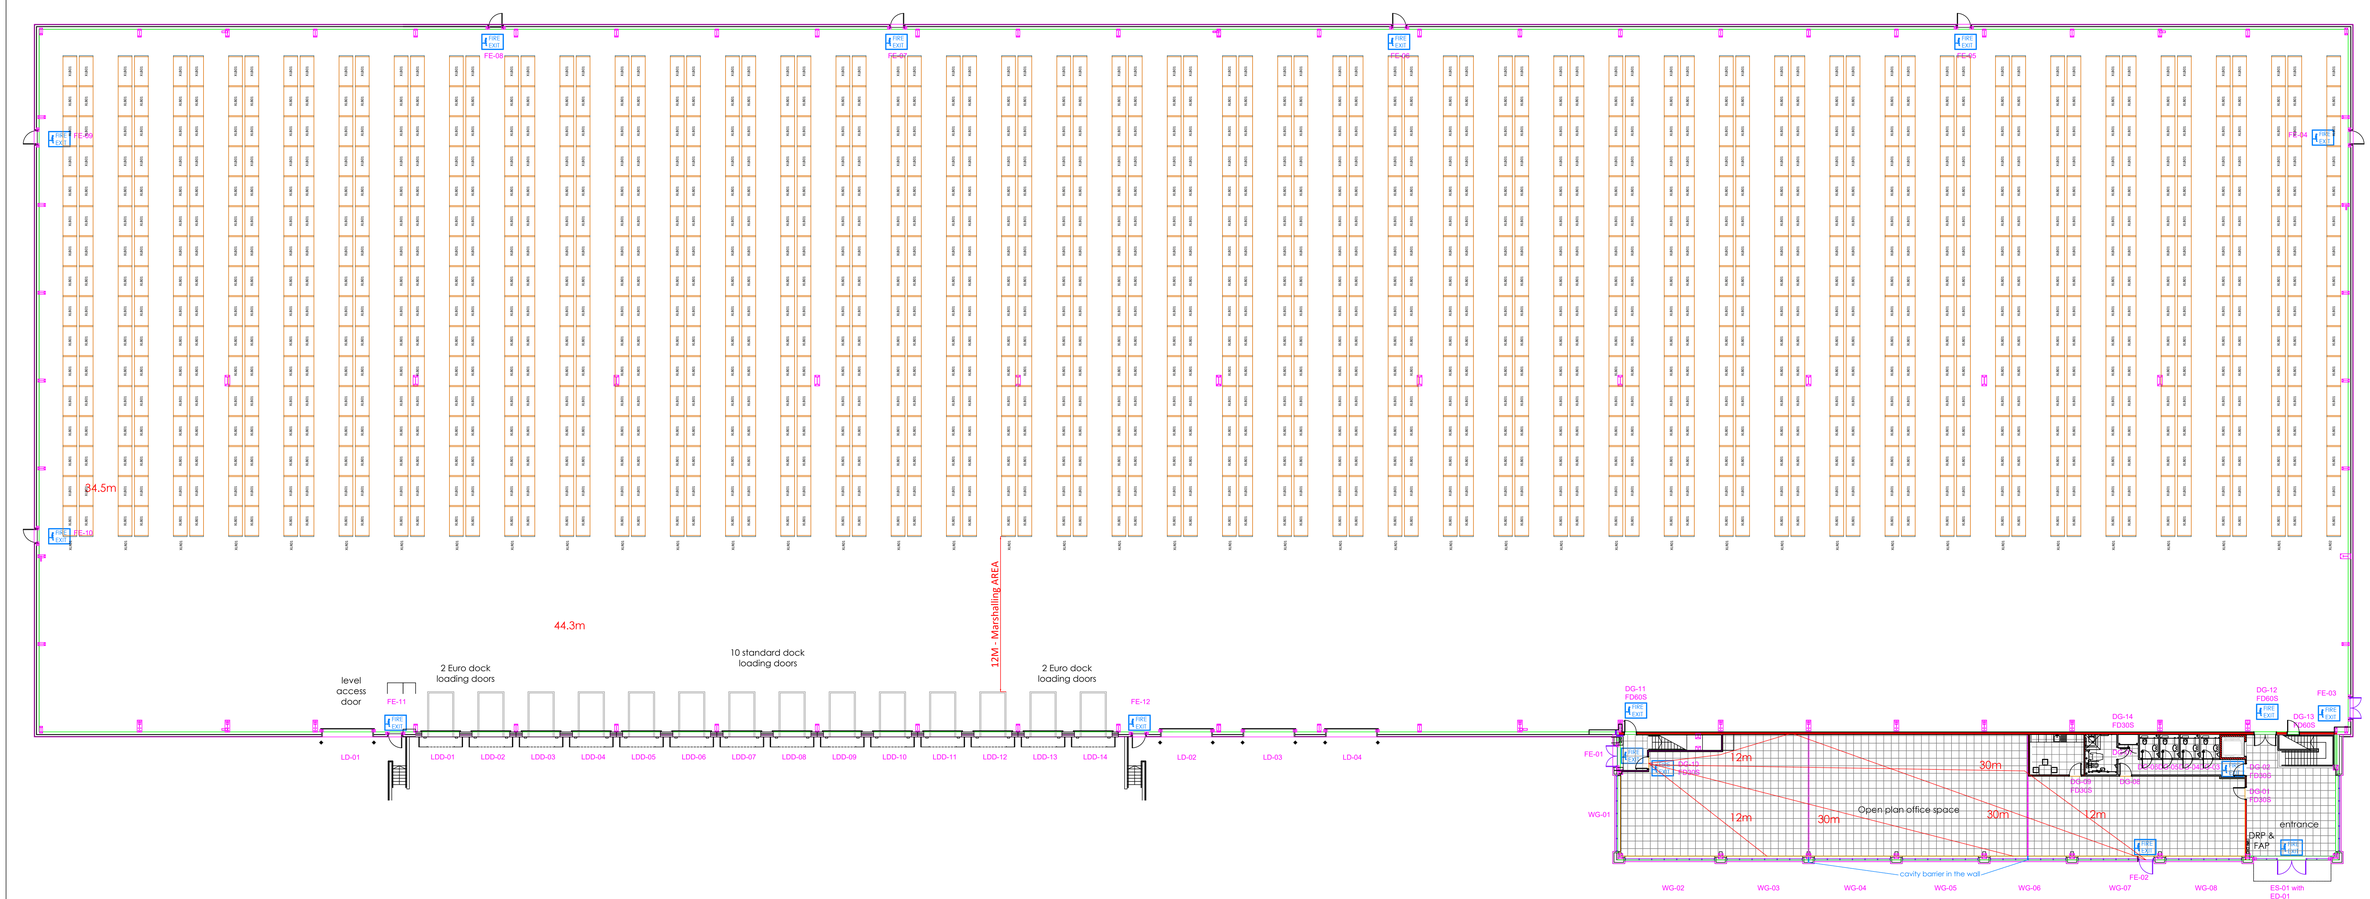


Ground floor plan

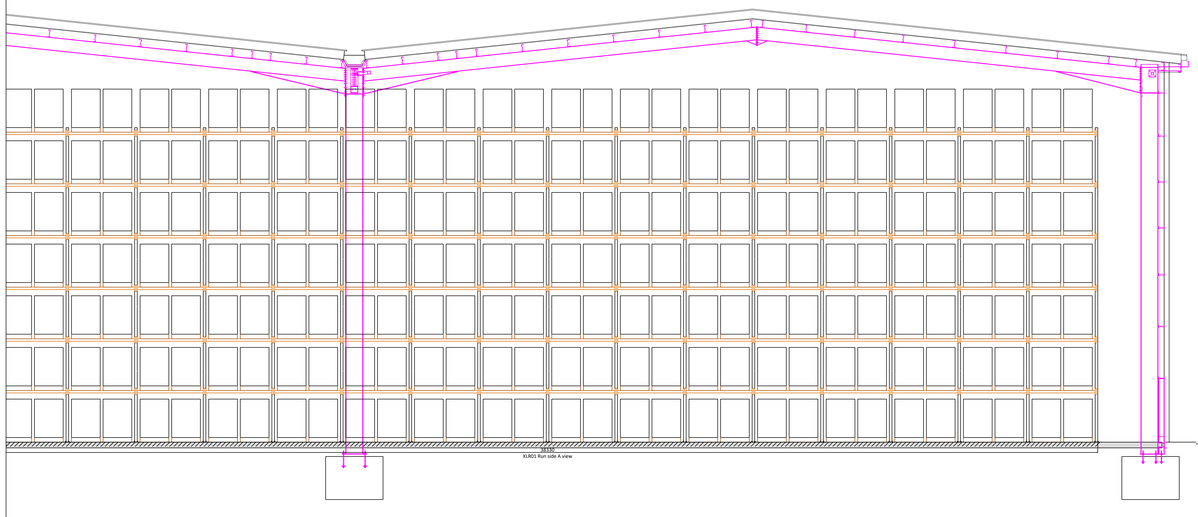

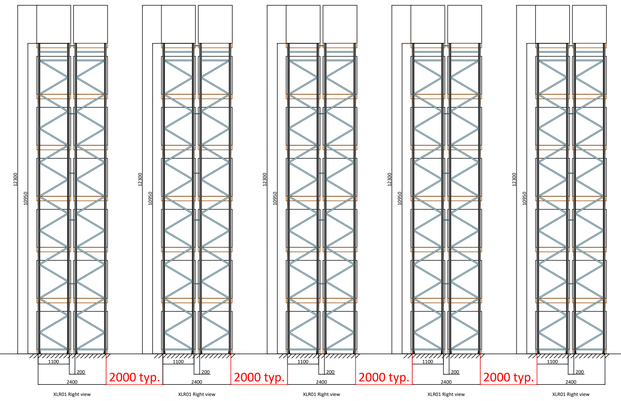

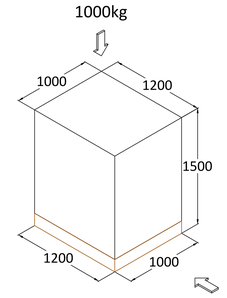

Note :
Load Type : L01 Pallet
Capacity : 18592 Pallet(s)

Whittan

Whittan Group
Link House, Halesfield 6, Telford, TF7 4LN, United Kingdom
www.whittan.com
T: +44 (0)1952 682 254

Rev No.	Date	Sign	Description

This Drawing remains the property of Whittan Group ©

XL Very Narrow Aisle Pallet Racking Layout - CHEP PALLET

Trade City, Maple Cross - New Development - Racking Plans

Scale:	Drawn By:	Checked By:	Date:	Drawing and Contract number:
DO NOT SCALE	MP	CHECKED BY	08/09/2026	A0 D360-41707-00547-02

Whilst every effort has been made to ensure the accuracy of the information contained in this drawing, Whittan Group cannot accept responsibility for any errors or omissions. All dimensions must be checked on site prior to commencement of any work. Whittan Group must be informed of any discrepancies. This drawing is the intellectual property of Whittan Group and is protected by copyright. Reproduction in whole or in part without prior written permission is prohibited.