


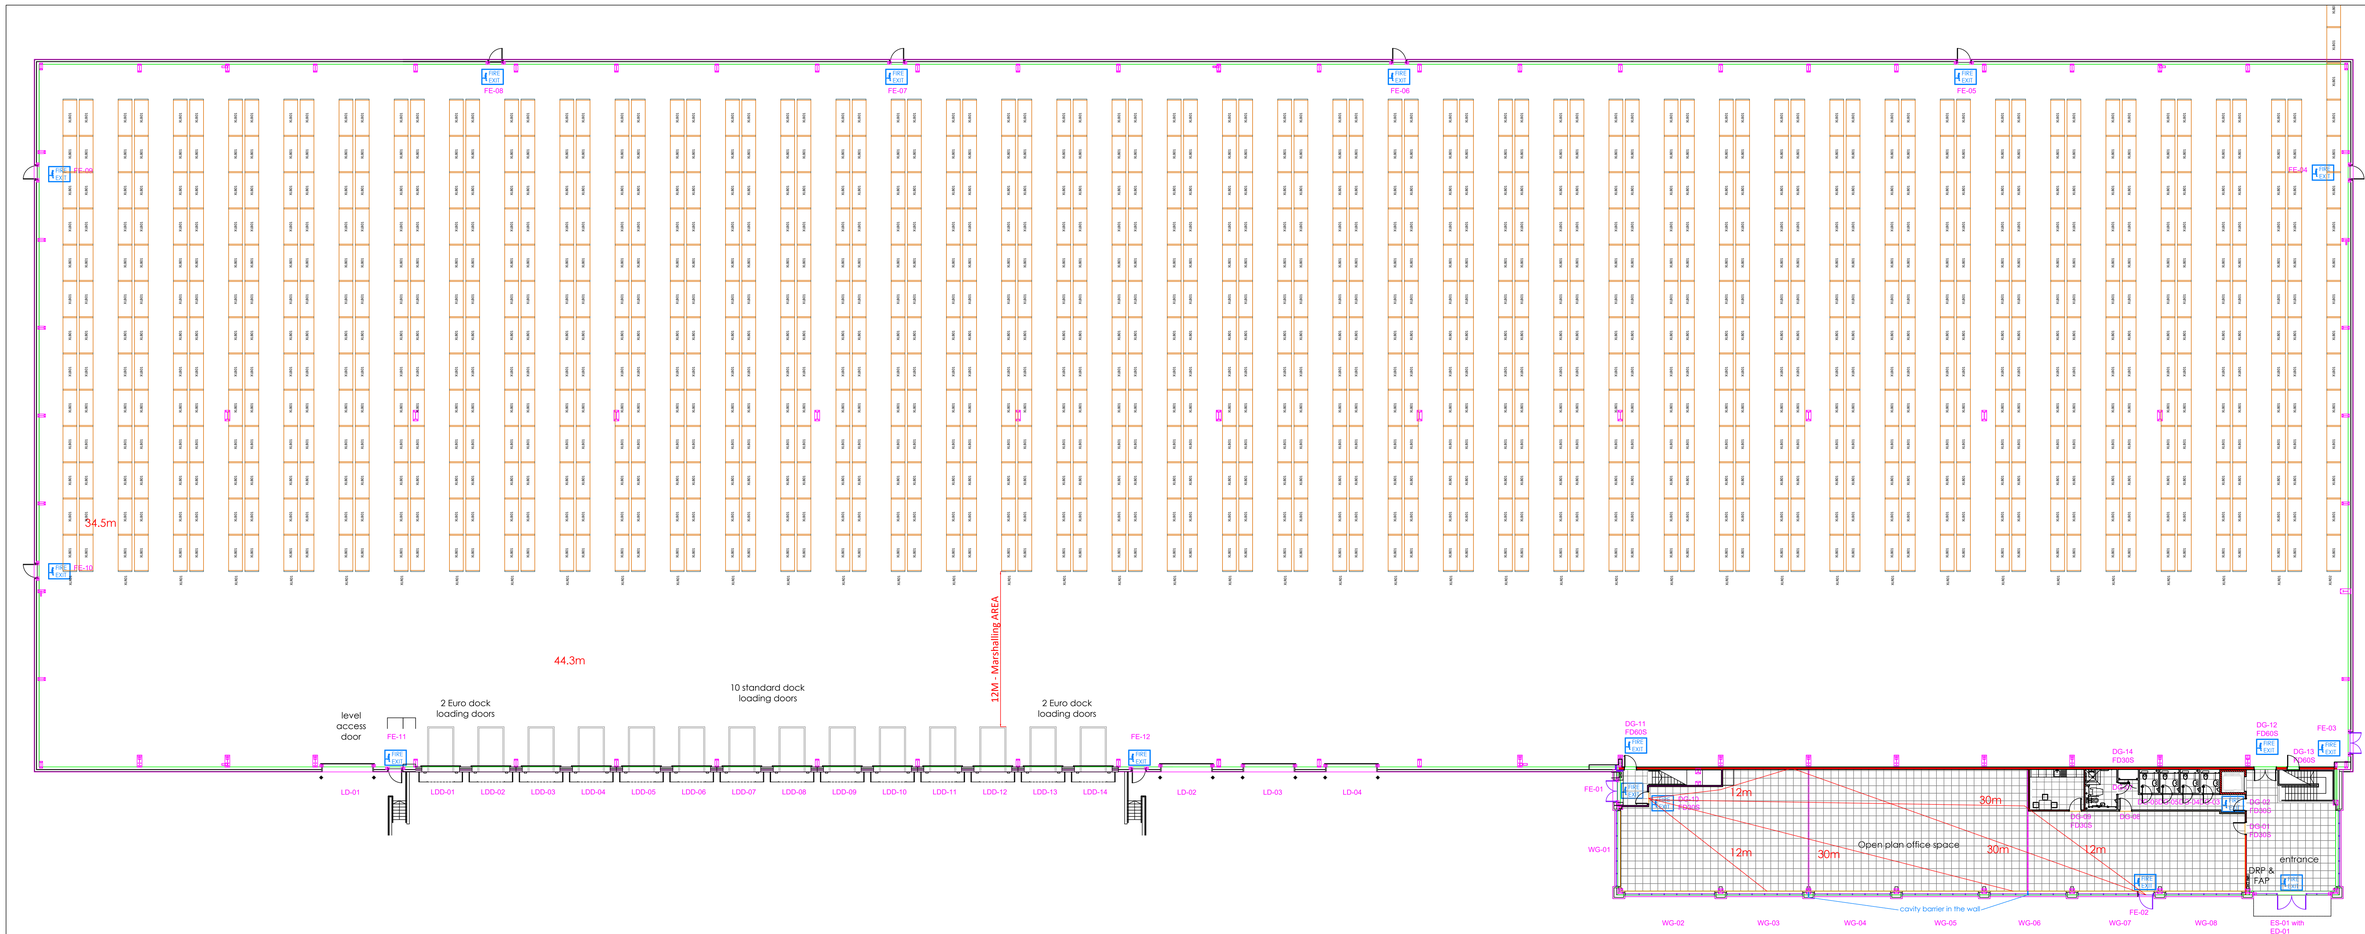


Ground floor plan

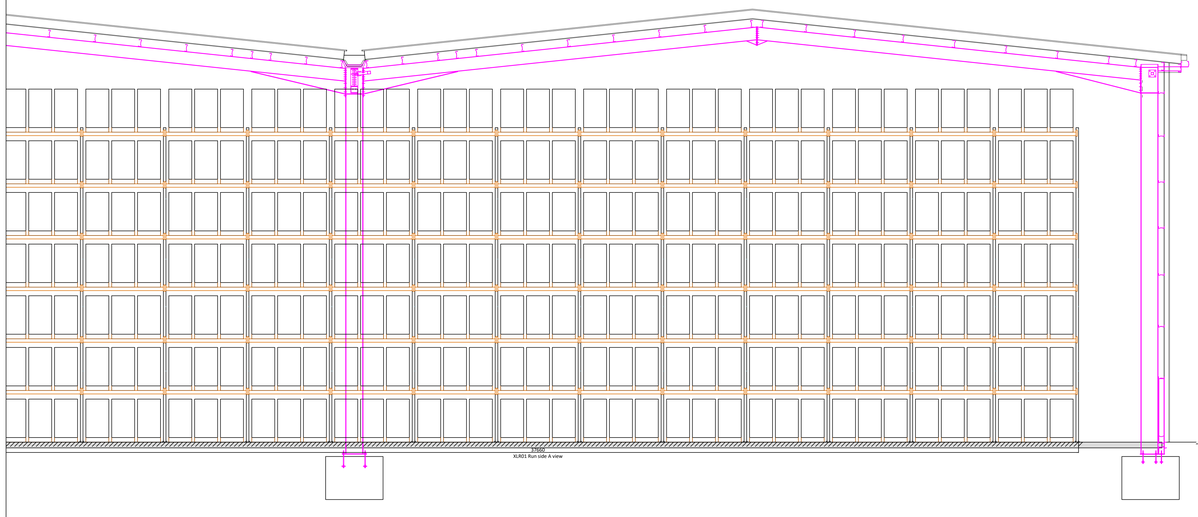

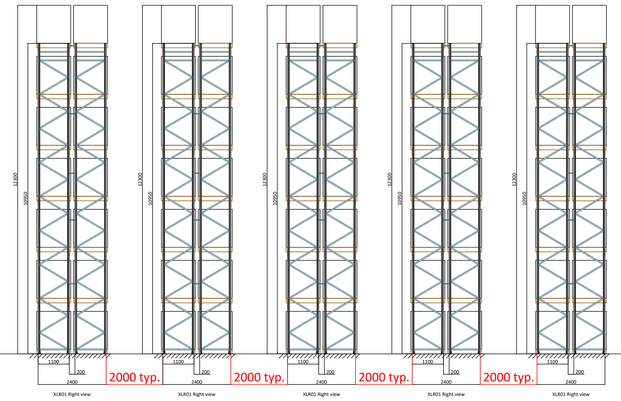

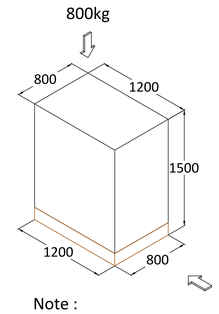

Note :
Load Type : L01 Pallet
Capacity : 22722 Pallet(s)

Whittan Group
Link House, Halesfield 6, Telford, TF7 4LN, United Kingdom
www.whittan.com
T: +44 (0)1952 682 254

This Drawing remains the property of Whittan Group ©

Rev No.	Date	Sign	Description

XL Very Narrow Aisle Pallet Racking Layout - EURO PALLET

Trade City, Maple Cross - New Development - Racking Plans

Scale:	Drawn By:	Checked By:	Date:	Drawing and Contract number:
DO NOT SCALE	MP	CHECKED BY	08/05/2026	A0 D360-41707-00547-03

Note: Any dimensions, notes or indications shown on this drawing are for the purpose of this drawing only and may not be appropriate for any other purpose. Whittan Group does not accept any responsibility for any loss which may arise from reliance on the information contained in this drawing. Copyright of this document remains with Whittan Group ©