


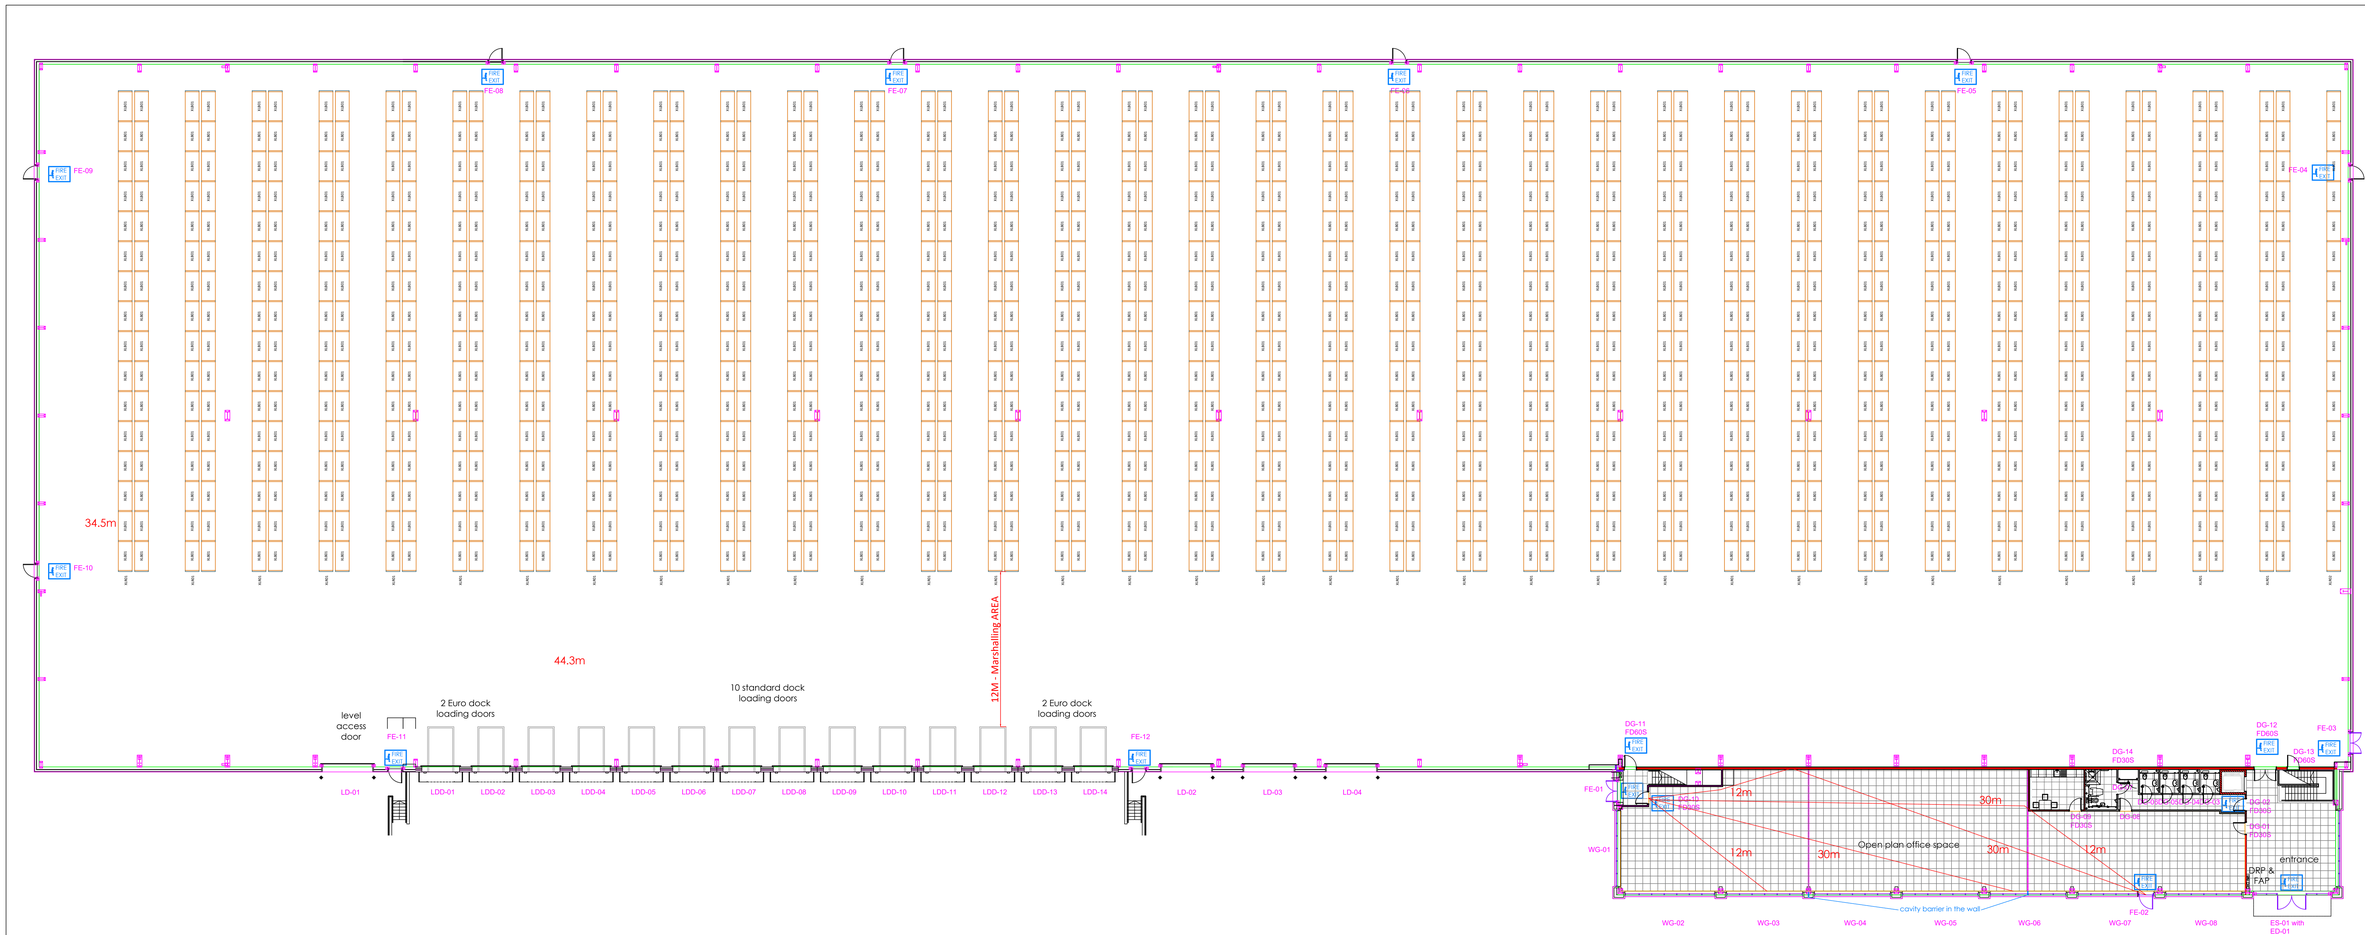


Ground floor plan

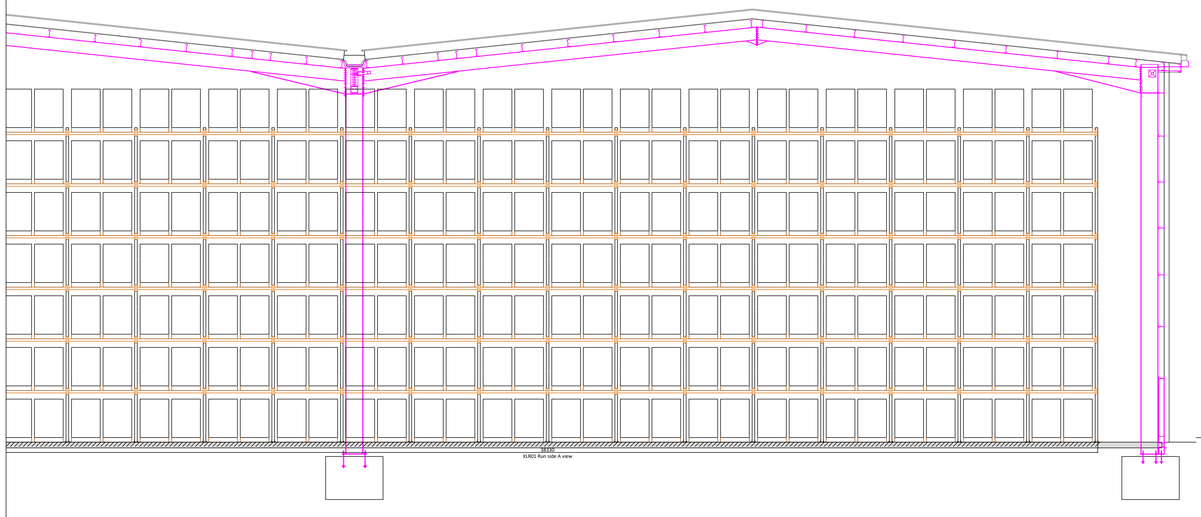

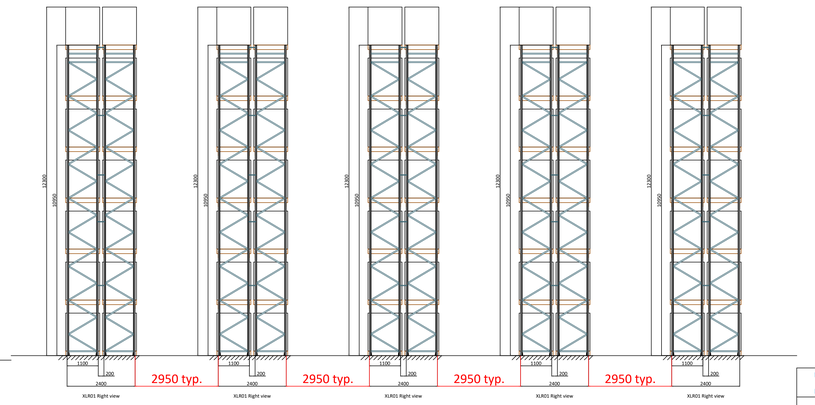

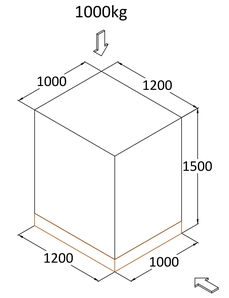

Note :
Load Type : L01 Pallet
Capacity : 15008 Pallet(s)

Whittan

Whittan Group
Link House, Holyhead 6, Telford, TF7 4LN, United Kingdom
www.whittan.com
T: +44 (0)1952 642 214

Rev No.	Date	Sign	Description

This Drawing remains the property of Whittan Group ©

XL Wide Aisle Pallet Racking Layout - CHEP PALLET

Trade City, Maple Cross - New Development - Racking Plans

Scale:	Drawn By:	Checked By:	Date:	Drawing and Contract number:
DO NOT SCALE	MP	CHECKED BY	08/05/2026	A0 D360-41707-00547-00

Note: Do not scale from this drawing. All dimensions are in millimetres unless otherwise stated. All dimensions must be checked on site prior to commencement of work. Any discrepancies or inconsistencies are to be reported to Whittan Group immediately. This drawing is to be read in conjunction with all relevant specifications and other drawings. Whittan Group accepts no responsibility for the use of this drawing for purposes other than those for which it was prepared and issued. Unauthorised amendments to this drawing will invalidate it. This drawing is the property of Whittan Group and is not to be copied or reproduced without permission. Copyright © Whittan Group. All rights reserved.