


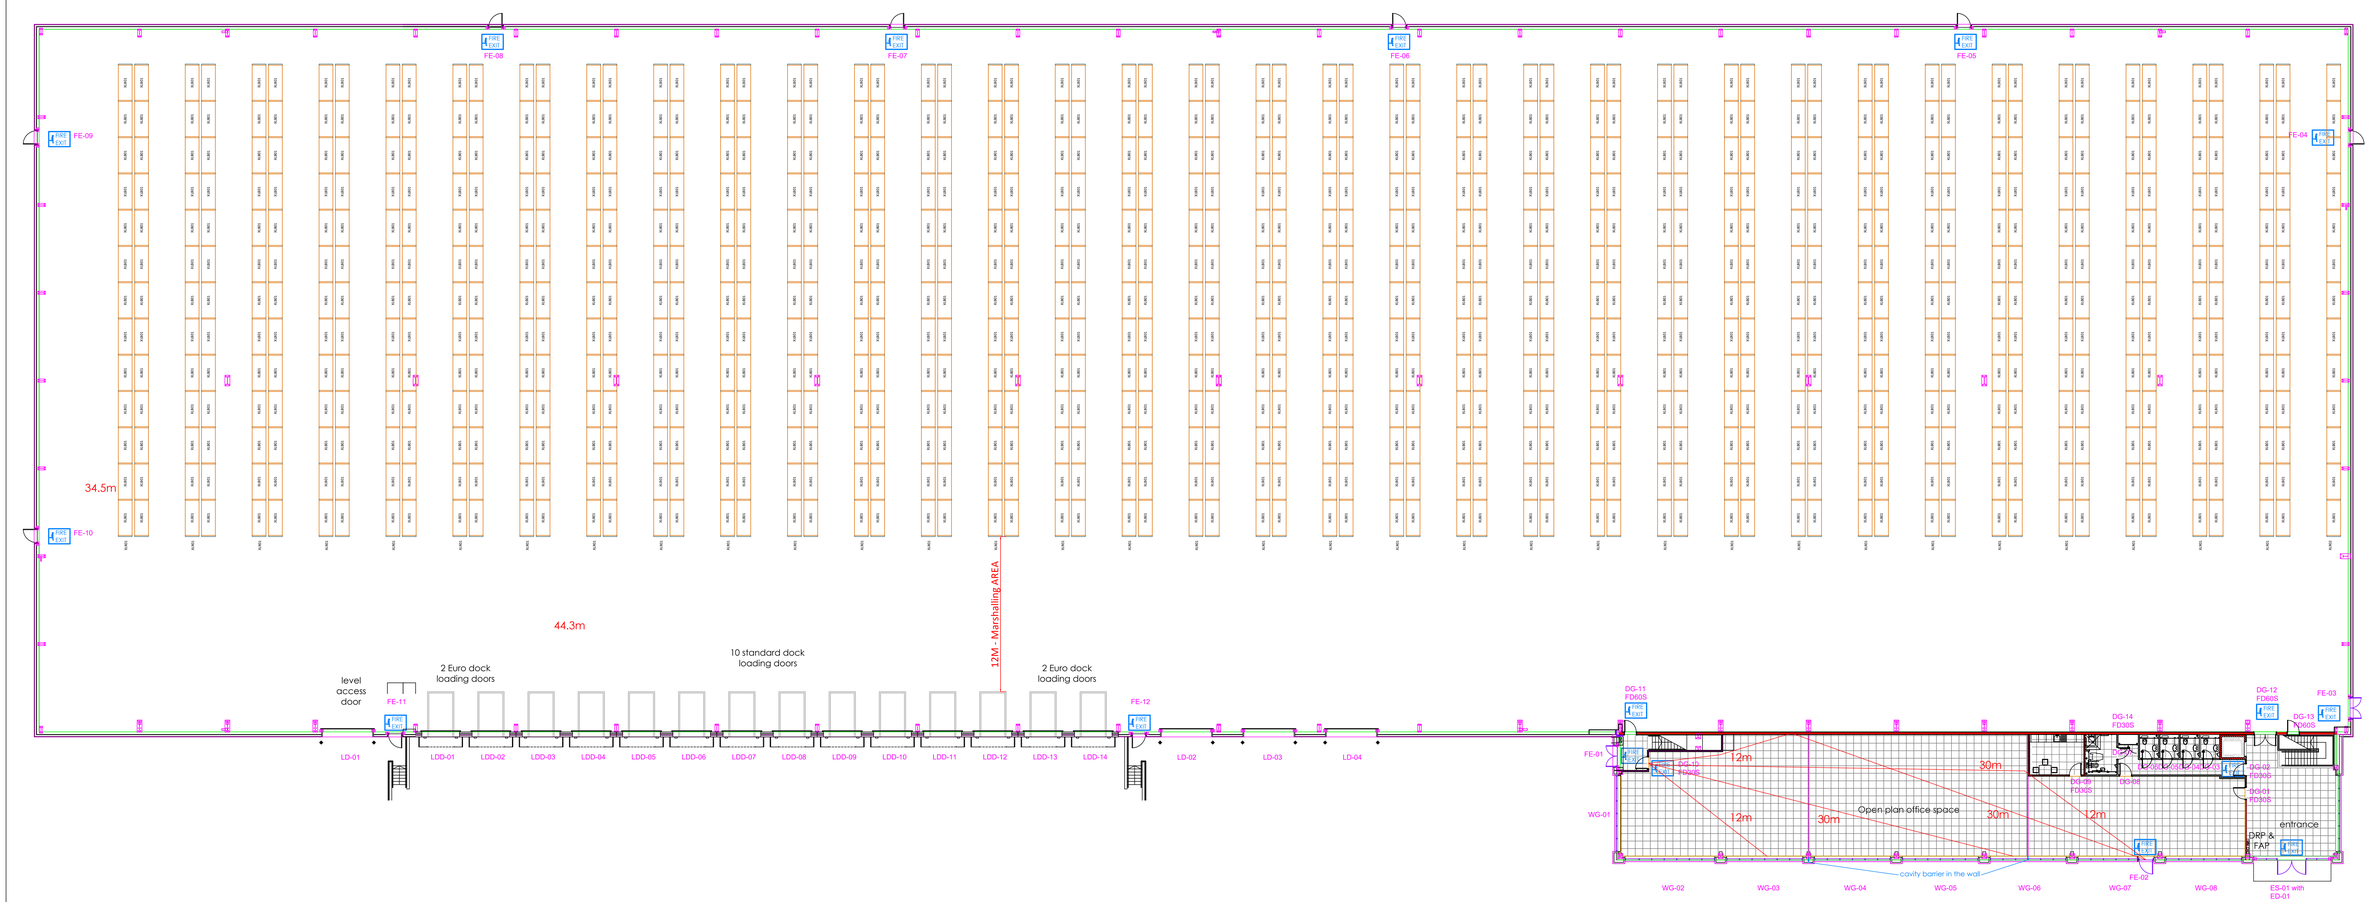


Ground floor plan

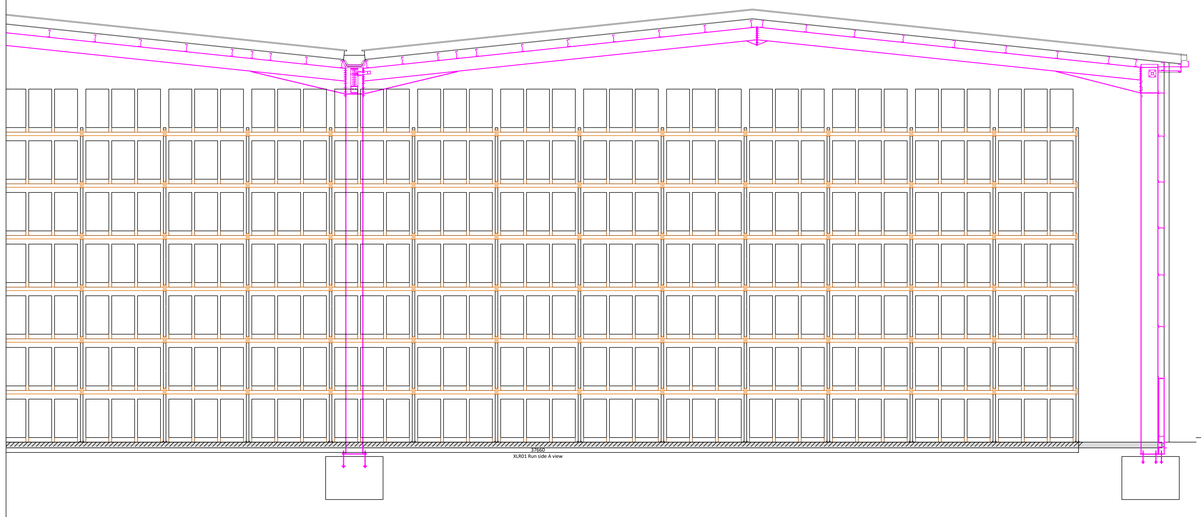

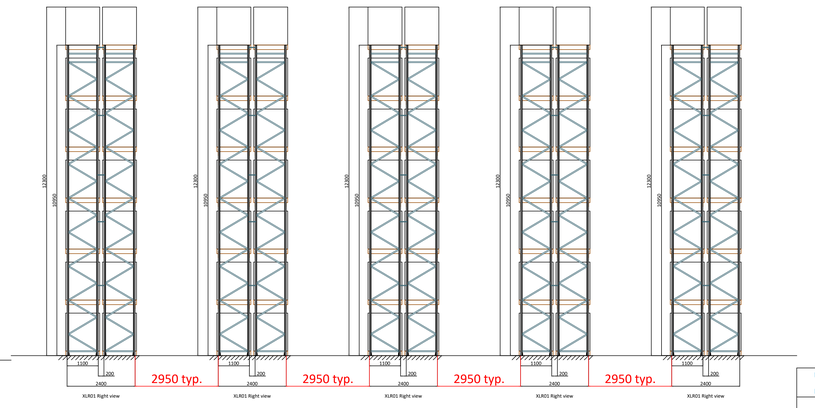

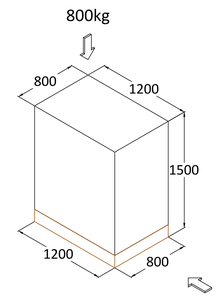

Note :
Load Type : L01 Pallet
Capacity : 18291 Pallet(s)

Whittan

Whittan Group
Link House, Holyhead 6, Telford, TF7 4LN, United Kingdom
www.whittan.com
T: +44 (0)1952 682 254

This Drawing remains the property of Whittan Group ©

Rev No.	Date	Sign	Description

XL Wide Aisle Pallet Racking Layout - EURO PALLET

Trade City, Maple Cross - New Development - Racking Plans

Scale:	Drawn By:	Checked By:	Date:	Drawing and Contract number:
DO NOT SCALE	MP	CHECKED BY	08/05/2026	A0 D360-41707-00547-01

Note: Do not scale from this drawing. Dimensions are in millimetres unless stated otherwise. All dimensions to be checked on site prior to commencement of any work. Any discrepancies to be reported to the office immediately. This drawing is the property of Whittan Group and must not be copied or used for any purpose without written permission. Whittan Group accepts no liability for any unauthorised use of this drawing. All rights reserved. Copyright © Whittan Group.