

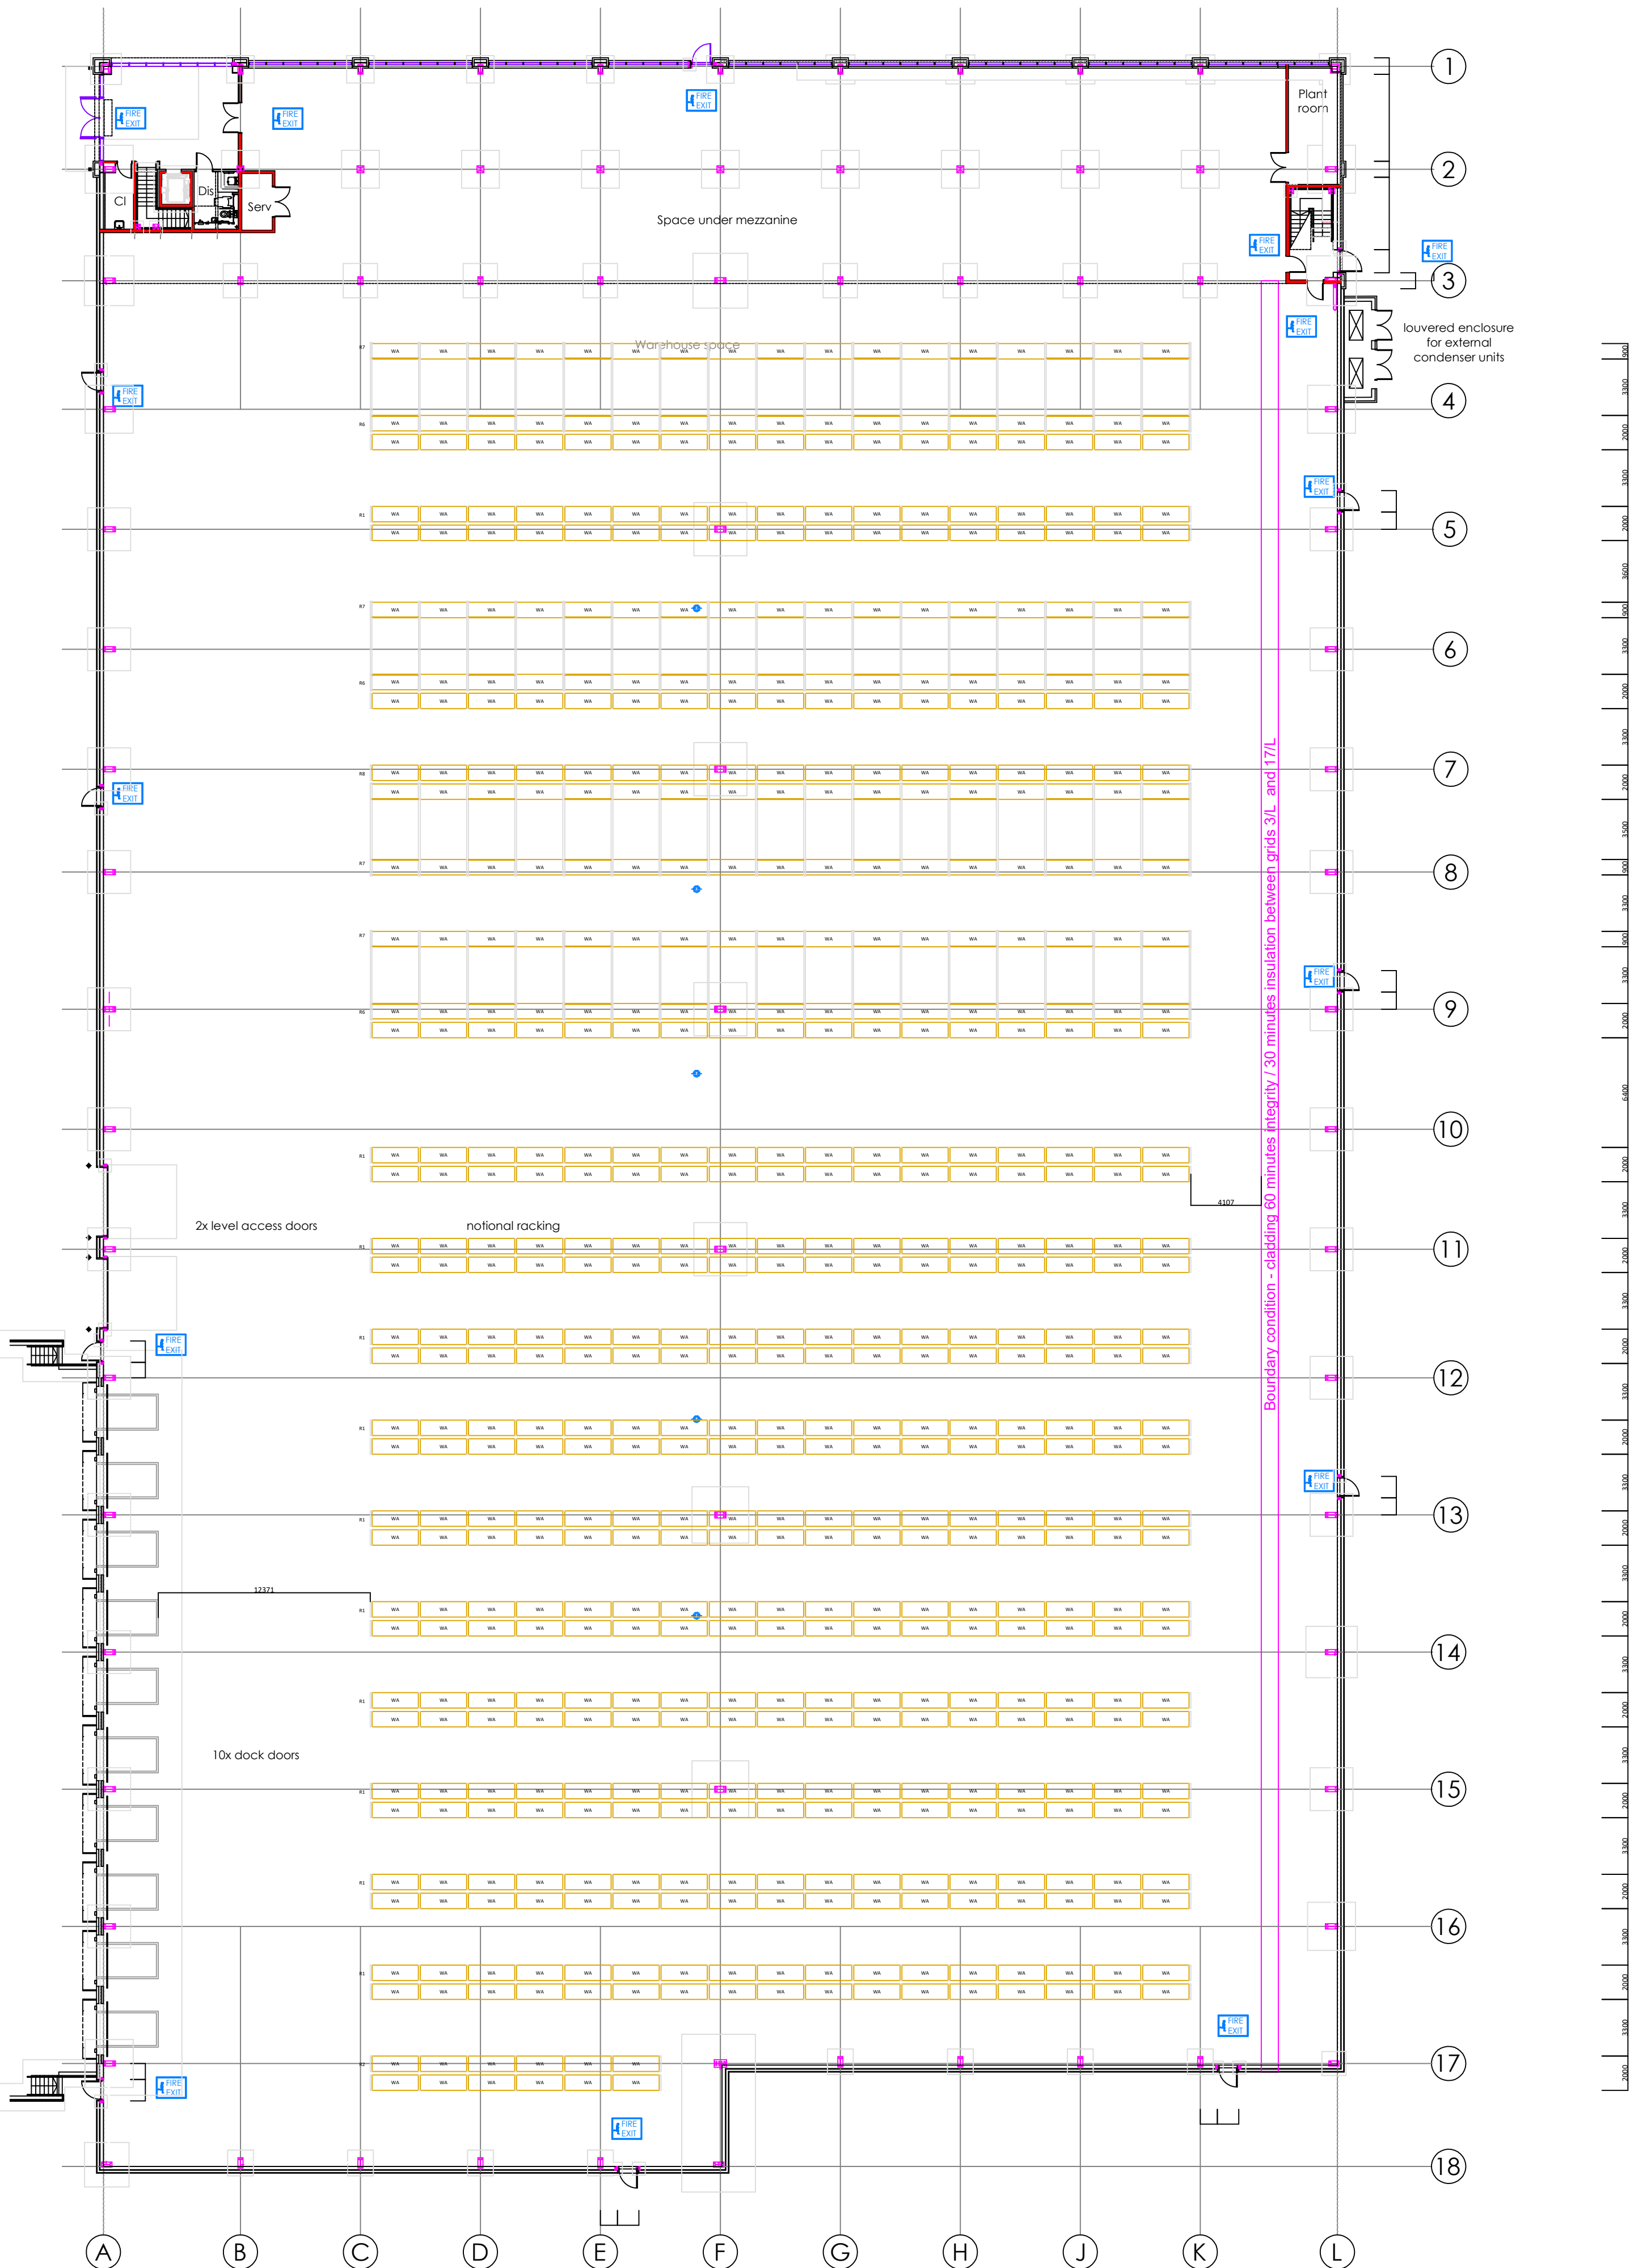
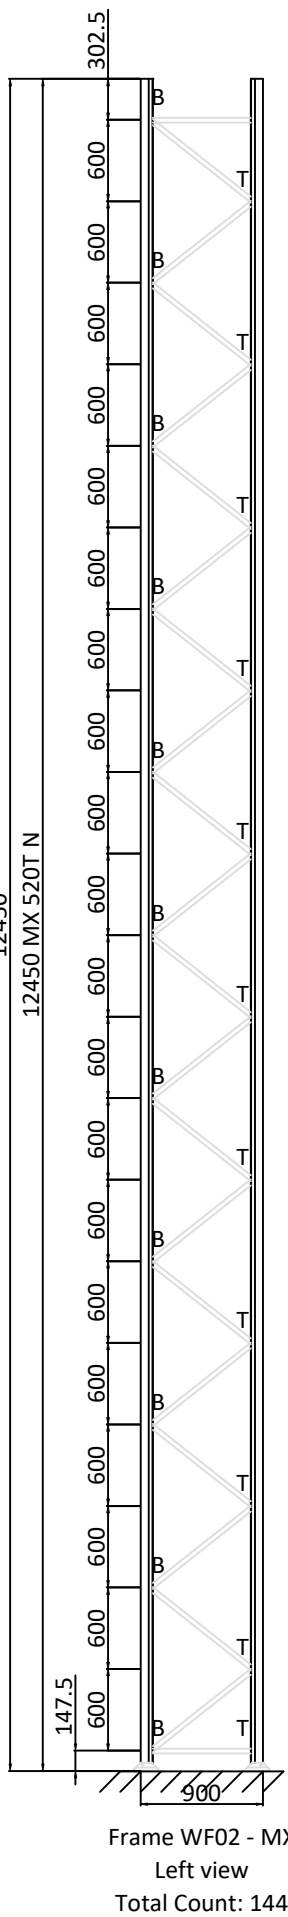


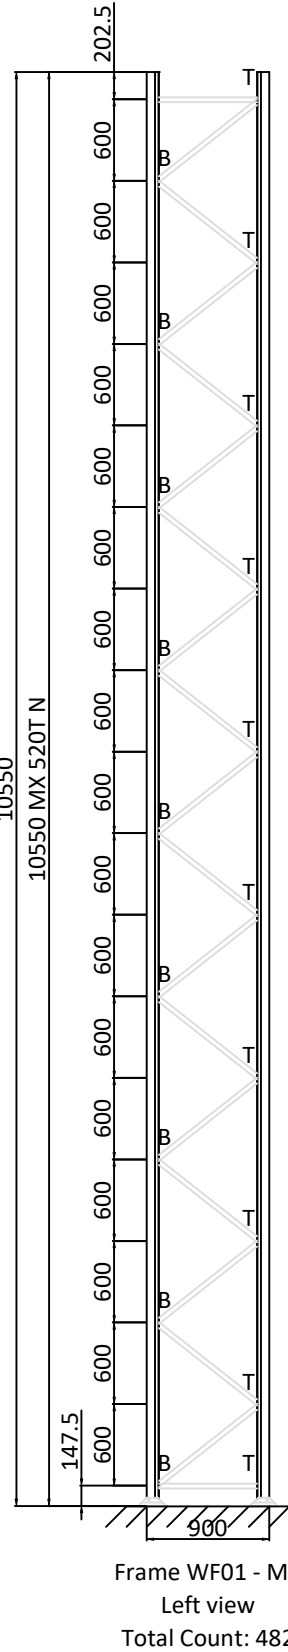

WA OPTION

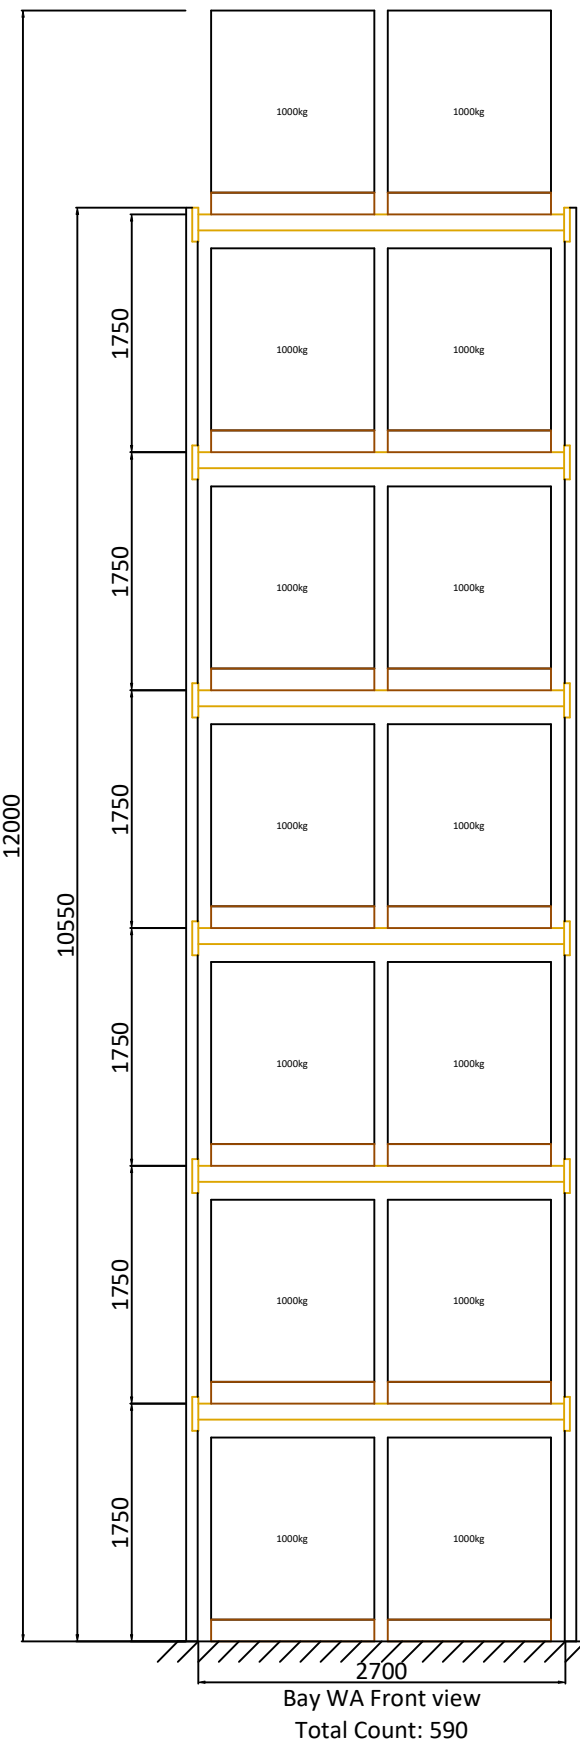


FRAME KEY
T DENOTES TOP BRACING
B DENOTES BOTTOM BRACING

Frame Component Makeup
2 off- MXM0520T12450SZ
20 off- NKDGC1007SZ
2 off- NKDGC0799SZ
23 off- M8X66
23 off- M8S
2 off- NKBUS
4 off- M10X20
4 off- M10T
4 off- R10D30
2 off- MXFUEZ

FRAME KEY
T DENOTES TOP BRACING
B DENOTES BOTTOM BRACING

Frame Component Makeup
2 off- MXM0520T10550SZ
17 off- NKDGC1007SZ
2 off- NKDGC0799SZ
20 off- M8X66
20 off- M8S
2 off- NKBUS
4 off- M10X20
4 off- M10T
4 off- R10D30
2 off- MXFUEZ

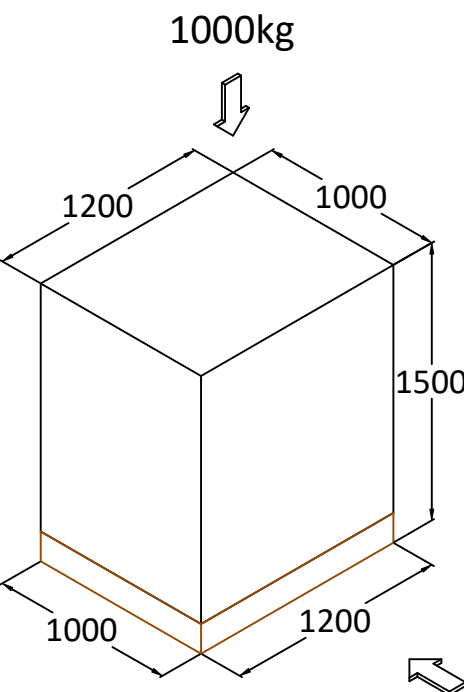

Note :
Load Type : WA Pallet
Capacity : 8260 Pallet(s)

Whittan					
Whittan Group Link House, Halesfield 6, Telford, TF7 4LN, United Kingdom www.whittan.com T: +44 (0)1952 682 531					
This Drawing remains the property of Whittan Group ©		Rev No.	Date	Sign	Description
 		Storage Solution For: - Logistics City Racking Plans			
Scale: DO NOT SCALE		Drawn By: Scott Bloomer	Checked By:	Date: 06/08/2026	Drawing and Contract number: WA - A1
  		D360-03636-00340-00			